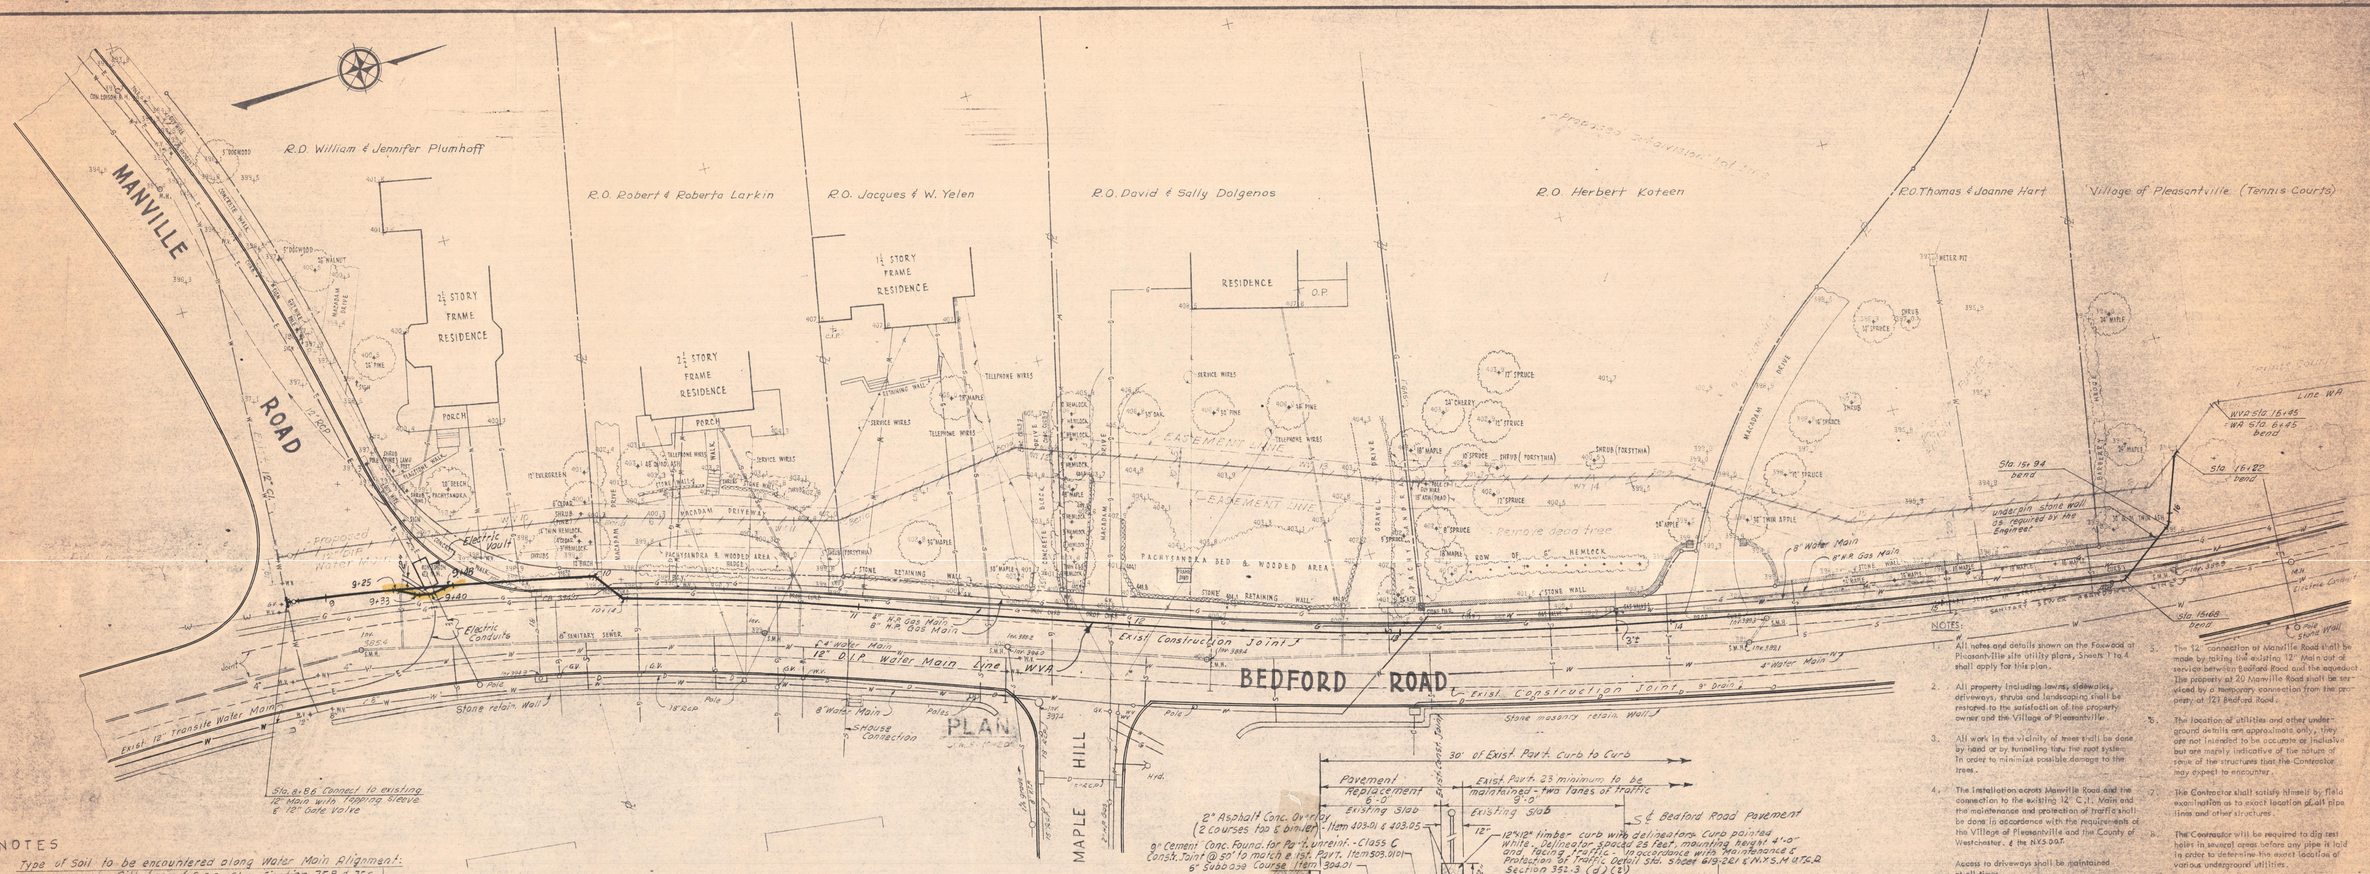
MANVILLE ROAD
R.O. William & Jennifer Plumhoff
R.O. Robert & Roberta Larkin
R.O. Jacques & W. Yelen
R.O. David & Sally Dolgenos
R.O. Herbert Koteen
R.O. Thomas & Joanne Hart
Village of Pleasantville (Tennis Courts)
2½ STORY FRAME RESIDENCE
1½ STORY FRAME RESIDENCE
RESIDENCE
PORCH
EASEMENT LINE
PACHYSANDRA BED & WOODED AREA
STONE RETAINING WALL
STONE DRY RETAINING WALL
STONE WALL
ROW OF 6" HEMLOCK
Remove dead tree
Proposed Subdivision Lot Lines
Electric Vault
Electric Conduits
8" H.P. Gas Main
8" H.P. Gas Main
4" Water Main
12" D.I.P. Water Main Lyne
8" Water Main
4" Water Main
8" Water Main
4"H.P. Gas Main
Exist. 12" transite Water Main
Exist. Construction Joint
Exist. Construction Joint
8" SANITARY SEWER
Stone retain. Wall
Stone masonry retain. Wall
House Connection
Poles
Inv. 388.2
Inv. 388.9
Inv. 389.4
Inv. 389.8
Inv. 390.3
Inv. 390.8
Inv. 391.3
Inv. 391.8
Inv. 392.3
Inv. 392.8
Inv. 393.4
Inv. 393.9
Inv.